Permit #F00149669-A

FilmL.A., Inc.
6255 W Sunset Blvd, 12th Floor
Hollywood, CA 90028
t: (213)977-8600 - f: (213)977-8601
www.filmla.com

Summary Information

Permit No: F00149669-A **Type of Permit:** FILMING **Release Date:** 03/21/2019

Production Company CURB YOUR ENTHUSIASM INC

Insured Company Name CURB YOUR ENTHUSIASM INC

Contact Phone No. 1 310-315-4740
Contact Phone No. 2
Fax 310-315-4741
Address 3000 W OLYMPIC BLVD, BLDG 3, SUITE 1450
SANTA MONICA, California 90404

Production Title CURB YOUR ENTHUSIASM EP 1009/1010

Type of Production TV Sitcom

Producer MYCHELLE DESCHAMPS

Director JEFF SCHAFFER

1st AD ADAM FEIL

Production Manager MARY CHURCH

FilmL.A. Coordinator Melissa Levine

Location Manager DEREK ALVARADO
Primary Phone Mobile - 310-210-8926
Secondary Phone

Location Assistant NA NA
Primary Phone Mobile - 000-000-0000
Secondary Phone

Fees

Posting 900	$207.00
Posting Max	$690.00
Notification Charge	$170.00
LA CITY LANE AND STREET CLOSURE FEE	$312.00
FILMLA NON-REFUNDABLE FILM PERMIT RIDER FEE	$109.00

Total Permit Fee $1,488.00

Number of Locations 4

NOT A PERMIT

FilmL.A., Inc.
6255 W Sunset Blvd, 12th Floor
Hollywood, CA 90028
t: (213)977-8600 - f: (213)977-8601
www.filmla.com

Summary Information

Location

Permit Number	F00149669-A	**Location Manager**	DEREK ALVARADO
Production Company	CURB YOUR ENTHUSIASM INC	Primary Phone	Mobile - 310-210-8926
Insured Company	CURB YOUR ENTHUSIASM INC	Secondary Phone	
Production Title	CURB YOUR ENTHUSIASM EP 1009/1...		

This location has been CANCELED

Location Address 5269 Lankershim Blvd, Los Angeles, CA, 91601

Location Type Theater

Prep Dates 3/26/2019 - 3/26/2019 07:00 - 19:00 1 day

Film Dates 3/27/2019 - 3/27/2019 05:00 - 22:00 1 day

Strike Dates 3/28/2019 - 3/28/2019 07:00 - 19:00

Open or Closed to the Public Closed

Generic Conditions
*LAFD UFSO: Company must contact FilmL.A. for extension of the Uniformed Fire Safety Officers' hours. During normal business hours, UFSO must also inform the LAFD Film desk of the extension.
Community Survey Required
Equipment staging and vehicles may park on one side of the street only.
Must Maintain 5' Clearance on Sidewalks/Walkways
Must maintain local/emergency access
No cast or crew parking on area streets
No interference with vehicular or pedestrian traffic
No steps from trailers, trucks or motorhomes may be facing road

Equipment on Location

Type	Quantity
5 or 10 ton trucks	4
Cast/Crew vehicles	100
Catering Truck	2
Cube Trucks	5
Generator	1
Honey Wagons	1
Motor Homes	2
Stakebed Trucks	4
Trailers	4
Vans	4

Personnel on Location

Type	Quantity
Cast	5
Crew	65
Extras	150
LA City UFSO assigned	1

Filming Activities Equipment on property; Exterior establishing shots; Interior Dialogue; Simulated play

NOT A PERMIT

FilmL.A., Inc.
6255 W Sunset Blvd, 12th Floor
Hollywood, CA 90028
t: (213)977-8600 - f: (213)977-8601
www.filmla.com

Summary Information — Location

Permit Number	F00149669-A	**Location Manager**	DEREK ALVARADO
Production Company	CURB YOUR ENTHUSIASM INC	Primary Phone	Mobile - 310-210-8926
Insured Company	CURB YOUR ENTHUSIASM INC	Secondary Phone	
Production Title	CURB YOUR ENTHUSIASM EP 1009/1...		

on the stage, actors walk and talk, interior dialogue.; PLEASE CANCEL THIS LOCATION AND POSTING;

Jurisdiction **Political:** Los Angeles City - Council District 02 **Police:** Los Angeles Police Department **Fire:** Los Angeles City

Thomas Guide **Page:** 562 **Grid:** J2

Approvals LOS ANGELES CITY POLICE DEPARTMENT Irene Martinez

Parking

Base Camp
Location Type : Other Location
TAFT SENIOR HIGH SCHOOL
5461 Winnetka Ave,
Los Angeles, CA,
91364

Crew Parking
Location Type : Other Location
4827 Sepulveda Blvd, 91601

Parking Notes
EXTRAS PARKING AND CATERING ARE STILL TBD

Posting "No Parking" signs W/S LANKERSHIM BLVD., WEDDINGTON ST- SOUTH 100'
S/S WEDDINGTON ST., LANKERSHIM BLVD- TUJUNGA AVE
POSTING CANCELLED 3/20. NO FEES DUE

Approximate Footage County Parking **Log Number** 235653

Date(s) 3/27/2019 to 3/27/2019 **Time(s)** 05:00 to 22:00

Posting "No Parking" signs S/S WEDDINGTON ST., LANKERSHIM BLVD- TUJUNGA AVE
POSTING CANCELLED 3/20. NO FEES DUE

Approximate Footage County Parking **Log Number** 235654

Date(s) 3/28/2019 to 3/28/2019 **Time(s)** 07:00 to 19:00

Posting "No Parking" signs S/S WEDDINGTON ST., LANKERSHIM BLVD- TUJUNGA AVE
POSTING CANCELLED 3/20. NO FEES DUE

Approximate Footage County Parking **Log Number** 235655

Date(s) 3/26/2019 to 3/26/2019 **Time(s)** 07:00 to 19:00

NOT A PERMIT

FilmL.A., Inc.
6255 W Sunset Blvd, 12th Floor
Hollywood, CA 90028
t: (213)977-8600 - f: (213)977-8601
www.filmla.com

Summary Information

Location

Permit Number	F00149669-A	**Location Manager**	DEREK ALVARADO
Production Company	CURB YOUR ENTHUSIASM INC	Primary Phone	Mobile - 310-210-8926
Insured Company	CURB YOUR ENTHUSIASM INC	Secondary Phone	
Production Title	CURB YOUR ENTHUSIASM EP 1009/1...		

NOT A PERMIT

FilmL.A., Inc.
6255 W Sunset Blvd, 12th Floor
Hollywood, CA 90028
t: (213)977-8600 - f: (213)977-8601
www.filmla.com

Summary Information — Location

Permit Number	F00149669-A	**Location Manager**	DEREK ALVARADO
Production Company	CURB YOUR ENTHUSIASM INC	Primary Phone	Mobile - 310-210-8926
Insured Company	CURB YOUR ENTHUSIASM INC	Secondary Phone	
Production Title	CURB YOUR ENTHUSIASM EP 1009/1...		

Location Address Magnolia Blvd & Noble Ave, Los Angeles, CA, 91403

Location Type Intersection

Film Dates 3/22/2019 - 3/22/2019 10:00 - 17:00 1 day

Open or Closed to the Public Closed

Generic Conditions

*Certain service and personnel fees required by jurisdictional agencies are not collected by FilmL.A. Any such fees must be paid directly to the appropriate agency, and a separate invoice will be provided to the permittee.
Community Survey Obtained
Equipment staging and vehicles may park on one side of the street only.
Must Maintain 5' Clearance on Sidewalks/Walkways
Must maintain local/emergency access
No cast or crew parking on area streets
No steps from trailers, trucks or motorhomes may be facing road
Number of uniformed officers listed on the permit is a minimum requirement.
Permittee remains responsible for deploying a sufficient number of uniformed officers to provide traffic and crowd control to ensure the safety of the film crew and the public.
Traffic control must be done in accordance w/MUTCD
Traffic Officers Required
Uniformed officers shall have a copy of the film permit in their possession and are required to confirm that all traffic control signage devices are in place.

Please see attached documents

Noble Ave (closure) btwn Magnolia Blvd & Hartsook St - Curb Your Enthusiasm.pdf
Noble Ave (closure) btwn Magnolia Blvd & Weddington St - Curb Your Enthusiasm.pdf
Magnolia Blvd btwn Columbus Ave - Noble Ave SS curb+1 - Curb Your Enthusiasm.pdf

Equipment on Location

Type	Quantity
5 or 10 ton trucks	4
Cast/Crew vehicles	65
Catering Truck	2
Condors	1
Cube Trucks	5
Generator	1

Personnel on Location

Type	Quantity
Cast	2
Crew	65
Extras	10
Off-Duty/Retired LAPD Officer(s)	5

NOT A PERMIT

FilmL.A., Inc.
6255 W Sunset Blvd, 12th Floor
Hollywood, CA 90028
t: (213)977-8600 - f: (213)977-8601
www.filmla.com

Summary Information — Location

Permit Number	F00149669-A	**Location Manager**	DEREK ALVARADO
Production Company	CURB YOUR ENTHUSIASM INC	Primary Phone	Mobile - 310-210-8926
Insured Company	CURB YOUR ENTHUSIASM INC	Secondary Phone	
Production Title	CURB YOUR ENTHUSIASM EP 1009/1...		

Honey Wagons	1
Motor Homes	2
Picture vehicles	10
Stakebed Trucks	4
Trailers	4
Vans	4

Filming Activities Camera in car; Camera on sticks; Drive ups & away; Equipment across street; Equipment on sidewalk only.; Equipment on sidewalk, in curb lane & across street; Exterior Dialogue; Exterior establishing shots; Exterior motion without sound; Handheld equipment; car stopped at traffic light; ; NOTE* PRODUCTION WILL MOVE ROAD CLOSURE WHEN COMPLETED. ONLY 1 FULL CLOSURE AT A TIME***; ADDING BUS STOP; ACTRESS WAITS FOR BUS;; NOTE** CLOSURES FOR THRU TRAFFIC ONLY-ALL LOCAL RESIDENTS WILL HAVE ACCESS AT ALL TIMES;

Jurisdiction **Political:** Los Angeles City - Council District 04 **Police:** Los Angeles Police Department **Fire:** Los Angeles City

Thomas Guide **Page:** 561 **Grid:** H3

Approvals

LOS ANGELES CITY POLICE DEPARTMENT	Vincent Aguirre
LOS ANGELES CITY DEPARTMENT OF PUBLIC WORKS	Jessica Castro
FILML.A. CLOSURES	Adrian Fayad

Coordinator Note RIDER A RELEASES LOCATION

Parking

Base Camp Location Type : Other Location	Van Nuys FlyAway Terminal - 7610 Woodley Ave, Los Angeles, CA, 91406	**Crew Parking** Location Type : Other Location	Van Nuys FlyAway Terminal - 7610 Woodley Ave, Los Angeles, CA, 91406

Parking Notes
ADDITIONAL CREW PARKING: 4899 Peach Ave

Posting "No Parking" signs
B/S NOBLE AVE., MAGNOLIA BLVD. - WEDDINGTON ST.
S/S MAGNOLIA BLVD., COLUMBUS AVE. - NOBLE AVE.
B/S NOBLE AVE., MAGNOLIA BLVD. - HARTSOOK ST.

NOT A PERMIT

FilmL.A., Inc.
6255 W Sunset Blvd, 12th Floor
Hollywood, CA 90028
t: (213)977-8600 - f: (213)977-8601
www.filmla.com

Summary Information — Location

Permit Number	F00149669-A	**Location Manager**	DEREK ALVARADO
Production Company	CURB YOUR ENTHUSIASM INC	Primary Phone	Mobile - 310-210-8926
Insured Company	CURB YOUR ENTHUSIASM INC	Secondary Phone	
Production Title	CURB YOUR ENTHUSIASM EP 1009/1...		

Approximate Footage more than 1800 **Log Number** 235647

Date(s) 3/22/2019 to 3/22/2019 **Time(s)** 07:00 to 17:00

Lane / Full Closure FULL CLOSURE:
NOBLE AVE., MAGNOLIA BLVD. - WEDDINGTON ST.
NOBLE AVE., MAGNOLIA BLVD. - HARTSOOK ST.

NOTE* PRODUCTION WILL MOVE ROAD CLOSURE WHEN COMPLETED.
ONLY 1 FULL CLOSURE AT A TIME***

Approximate Footage 0 - 300

Date(s) 3/22/2019 to 3/22/2019 **Time(s)** 10:00 to 17:00

Lane / Full Closure S/S CURB 1 MAGNOLIA BLVD., COLUMBUS AVE. - NOBLE AVE.

Approximate Footage 0 - 300

Date(s) 3/22/2019 to 3/22/2019 **Time(s)** 10:00 to 17:00

NO PERMIT

FilmL.A., Inc.
6255 W Sunset Blvd, 12th Floor
Hollywood, CA 90028
t: (213)977-8600 - f: (213)977-8601
www.filmla.com

Summary Information — Location

Permit Number	F00149669-A	**Location Manager**	DEREK ALVARADO
Production Company	CURB YOUR ENTHUSIASM INC	Primary Phone	Mobile - 310-210-8926
Insured Company	CURB YOUR ENTHUSIASM INC	Secondary Phone	
Production Title	CURB YOUR ENTHUSIASM EP 1009/1...		

Location Address 15027 Hartsook St, Los Angeles, CA, 91403

Location Type Private Residence

Prep Dates 3/22/2019 - 3/22/2019 07:00 - 09:00 1 day

Film Dates 3/22/2019 - 3/22/2019 09:00 - 22:00 1 day

Strike Dates 3/22/2019 - 3/22/2019 22:00 - 23:59

Open or Closed to the Public Closed

Generic Conditions
*Certain service and personnel fees required by jurisdictional agencies are not collected by FilmL.A. Any such fees must be paid directly to the appropriate agency, and a separate invoice will be provided to the permittee.
Community Survey Obtained
Equipment staging and vehicles may park on one side of the street only.
Must Maintain 5' Clearance on Sidewalks/Walkways
Must maintain local/emergency access
No cast or crew parking on area streets
No interference with vehicular or pedestrian traffic
No steps from trailers, trucks or motorhomes may be facing road

Equipment on Location

Type	Quantity
5 or 10 ton trucks	4
Cast/Crew vehicles	65
Catering Truck	2
Cube Trucks	5
Generator	1
Honey Wagons	1
Motor Homes	2
Stakebed Trucks	4
Trailers	4
Vans	4

Personnel on Location

Type	Quantity
Cast	5
Crew	65

Filming Activities Camera on sticks; Equipment on property; Handheld equipment; Interior Dialogue; Interior models against scenery; Interior motion without sound;

NOT A PERMIT

FilmL.A., Inc.
6255 W Sunset Blvd, 12th Floor
Hollywood, CA 90028
t: (213)977-8600 - f: (213)977-8601
www.filmla.com

Summary Information — Location

Permit Number	F00149669-A	**Location Manager**	DEREK ALVARADO
Production Company	CURB YOUR ENTHUSIASM INC	Primary Phone	Mobile - 310-210-8926
Insured Company	CURB YOUR ENTHUSIASM INC	Secondary Phone	
Production Title	CURB YOUR ENTHUSIASM EP 1009/1...		

Jurisdiction	**Political:** Los Angeles City - Council District 04	**Police:** Los Angeles Police Department	**Fire:** Los Angeles City
Thomas Guide	**Page:** 561	**Grid:** H3	
Approvals	LOS ANGELES CITY POLICE DEPARTMENT		Irene Martinez
Coordinator Note	RIDER A RELEASES LOCATION		
Parking	**Base Camp** Location Type : Other Location — 4899 Peach Ave, Los Angeles, CA, 91403	**Crew Parking** Location Type : Other Location — 4899 Peach Ave, Los Angeles, CA, 91403	
Posting "No Parking" signs	N/S HARTSOOK ST., 200' IN FRONT OF 15027 HARTSOOK ST W/S LEMONA AVE., MAGNOLIA BLVD. - OTSEGO ST.		
Approximate Footage	601 - 900	**Log Number**	235648
Date(s)	3/22/2019 to 3/22/2019	**Time(s)**	00:00 to 00:00

NOT A PERMIT

FilmL.A., Inc.
6255 W Sunset Blvd, 12th Floor
Hollywood, CA 90028
t: (213)977-8600 - f: (213)977-8601
www.filmla.com

Summary Information — Location

Permit Number	F00149669-A	**Location Manager**	DEREK ALVARADO
Production Company	CURB YOUR ENTHUSIASM INC	Primary Phone	Mobile - 310-210-8926
Insured Company	CURB YOUR ENTHUSIASM INC	Secondary Phone	
Production Title	CURB YOUR ENTHUSIASM EP 1009/1...		

Location Address Ventura Blvd, Sepulveda Blvd, Van Nuys Blvd, Burbank Blvd - Inclusive (EXCLUDES Freeways, parks, Special Condition Areas), Los Angeles, CA, 91423

Location Type Grid

Film Dates 3/22/2019 - 3/22/2019 09:00 - 17:00 1 day

Open or Closed to the Public Open

Generic Conditions

*Certain service and personnel fees required by jurisdictional agencies are not collected by FilmL.A. Any such fees must be paid directly to the appropriate agency, and a separate invoice will be provided to the permittee.
All vehicles must be parked on private property
Exterior filming activity may not exceed a two hour time frame.
It is the responsibility of the permittee to be aware of Special Condition areas, which are excluded from this grid location. A complete list of Special Condition areas can be found at www. Filmla.com
May not interfere with filming activities of production companies in possession of location-specific permits, previously scheduled special events, or existing construction projects.
Must Maintain 5' Clearance on Sidewalks/Walkways
Must maintain local/emergency access
No cast or crew parking on area streets
No interference with merchant activity.
No interference with vehicular or pedestrian traffic
No stopping or setting up in front of merchants or residents without prior approval
Number of uniformed officers listed on the permit is a minimum requirement.
Permittee remains responsible for deploying a sufficient number of uniformed officers to provide traffic and crowd control to ensure the safety of the film crew and the public.
Traffic Officers Required

Equipment on Location

Type	Quantity
Process Trailer	1

Personnel on Location

Type	Quantity
Cast	5
Crew	10
Off-Duty/Retired LAPD Officer(s)	4

Filming Activities Camera in car; Drive ups & away; Driving shots; Driving shots with the flow of traffic; Exterior models against scenery; Exterior motion without sound;

NOT A PERMIT

FilmL.A., Inc.
6255 W Sunset Blvd, 12th Floor
Hollywood, CA 90028
t: (213)977-8600 - f: (213)977-8601
www.filmla.com

Summary Information — Location

Permit Number	F00149669-A	**Location Manager**	DEREK ALVARADO
Production Company	CURB YOUR ENTHUSIASM INC	Primary Phone	Mobile - 310-210-8926
Insured Company	CURB YOUR ENTHUSIASM INC	Secondary Phone	
Production Title	CURB YOUR ENTHUSIASM EP 1009/1...		

Jurisdiction	**Political:** Los Angeles City - Council District 05	**Police:** Los Angeles Police Department	**Fire:** Los Angeles City
Thomas Guide	**Page:** 563	**Grid:**	
Approvals	LOS ANGELES CITY POLICE DEPARTMENT		Vincent Aguirre

Parking

Base Camp
Location Type : Filming Location

Crew Parking
Location Type : Filming Location

NOT A PERMIT

Permit #T-001966-A

R3-1 R3-2 R11-4 R11-2 SC3 M4-10(L) M4-10(R) W20-2 W20-3

TRAFFIC SIGNAL

TRAFFIC CONE

TYPE I W/ SIGN

HIGH LEVEL WARNING DEVICE

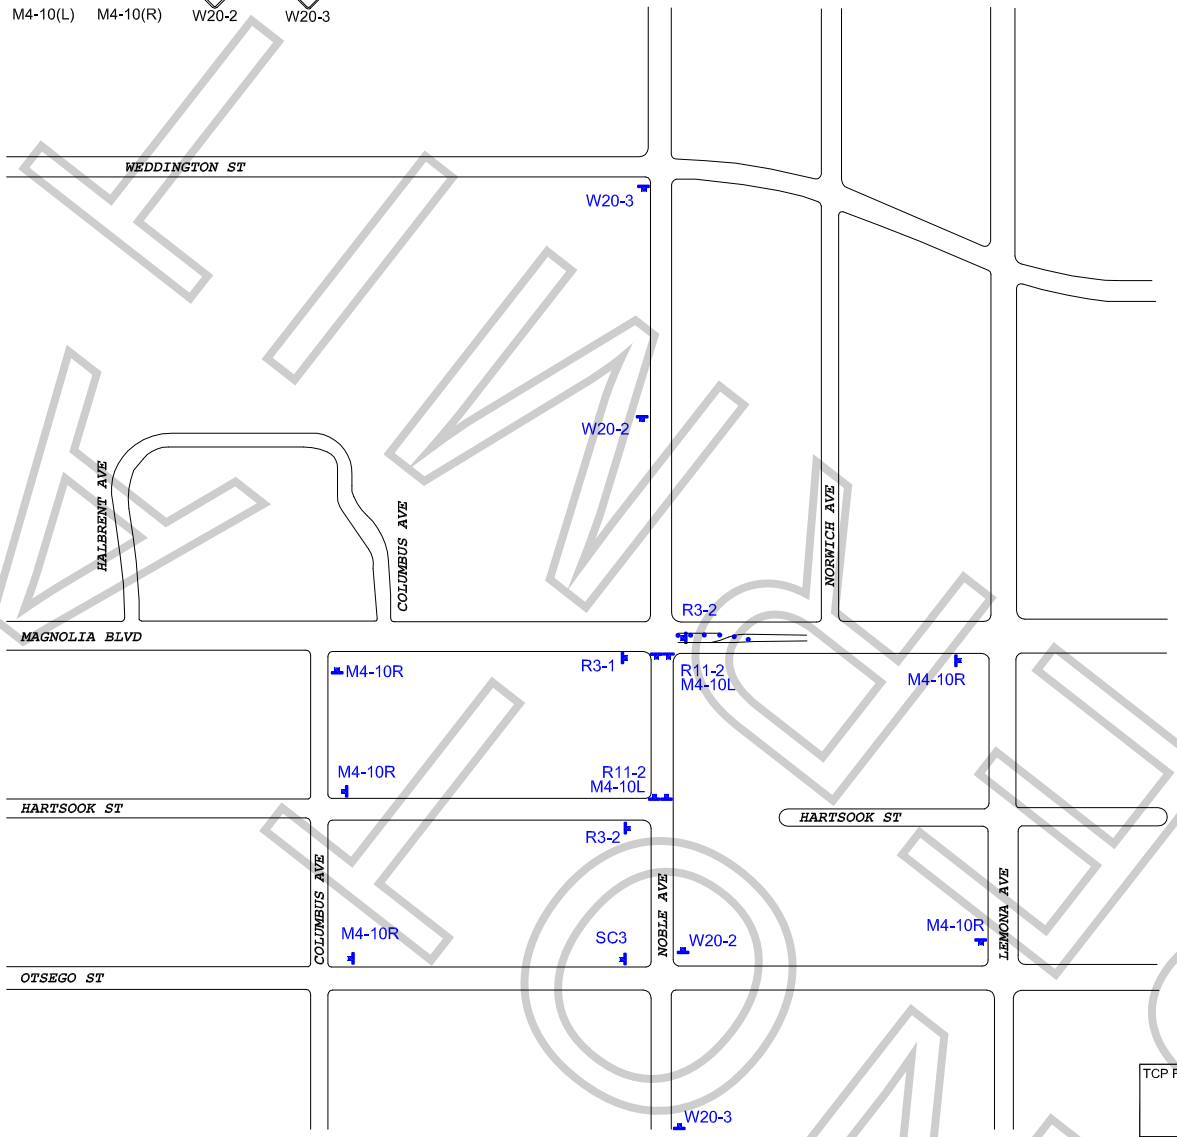

ALL TRAFFIC CONTROL WILL BE INSTALLED TO MEET OR EXCEED THE LATEST CA-MUTCD MINIMUM REQUIREMENTS

WORK ZONE TRAFFIC CONTROL PLAN
GENERAL NOTES

1. DATE/TIME: 3-22-19 FROM 10:00 HOURS TO 17:00 HOURS.

2. ALL SIGNING, STRIPING, AND TRAFFIC CONTROL DEVICES SHALL CONFORM TO THE (CURRENT) STATE OF CALIFORNIA DEPARTMENT OF TRANSPORTATION (CALTRANS) STANDARD PLANS AND STANDARD SPECIFICATIONS, CALIFORNIA MUTCD, AND ANY ADDENDUMS THERETO, AND AS SHOWN ON THESE PLANS, SYMBOLS AND ABBREVIATIONS USED ARE SHOWN ON CALTRANS STANDARD PLANS.
3. THERE WILL BE NO INTERFERENCE WITH TRAFFIC SIGNALS OR CROSSWALKS.
4. CONES WILL BE 28" MINIMUM HEIGHT AND HAVE REFLECTORIZED SLEEVES FOR NIGHT WORK.
5. POLICE WILL DIRECT TRAFFIC IF NECESSARY.

TCP FOR: CURB YOUR ENTHUSIASM

LOCATION: FULL CLOSURE - NOBLE AVE
MAGNOLIA BLVD TO HARTSOOK ST
SHERMAN OAKS, CALIFORNIA

CONTACT: ELISA SMITH
OFFICE# 213-763-9000
JESSE COLE
PH# 310-266-6905

JCL TRAFFIC SERVICES
(213) 622-9775
C31-CA Lic # 805357

DATE REVISIONS

DRAFTER: MARIO MENJIVAR
SCALE: N.T.S.
FILM LA: ML

FINAL

Permit #F001496600-A

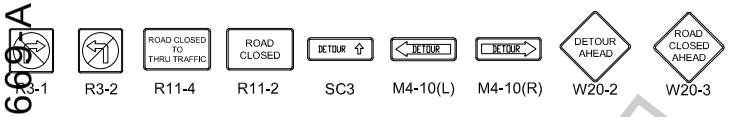

Ⓢ TRAFFIC SIGNAL

● TRAFFIC CONE

TYPE I W/ SIGN

HIGH LEVEL WARNING DEVICE

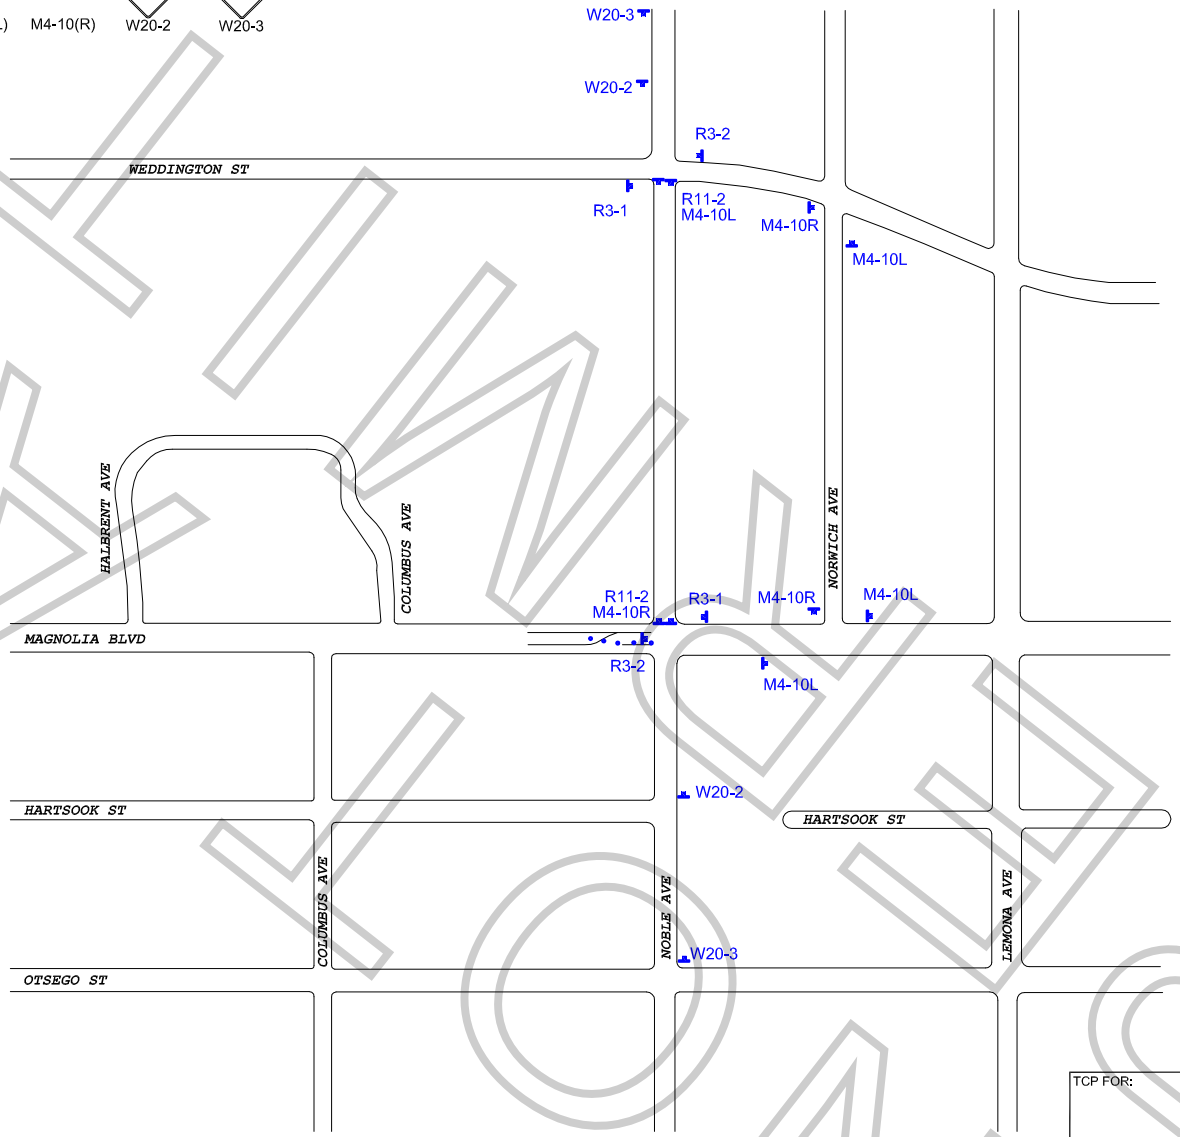

ALL TRAFFIC CONTROL WILL BE INSTALLED TO MEET OR EXCEED THE LATEST CA-MUTCD MINIMUM REQUIREMENTS

WORK ZONE TRAFFIC CONTROL PLAN
GENERAL NOTES

1. DATE/TIME: 3-22-19 FROM 10:00 HOURS TO 17:00 HOURS.

2. ALL SIGNING, STRIPING, AND TRAFFIC CONTROL DEVICES SHALL CONFORM TO THE (CURRENT) STATE OF CALIFORNIA DEPARTMENT OF TRANSPORTATION (CALTRANS) STANDARD PLANS AND STANDARD SPECIFICATIONS, CALIFORNIA MUTCD, AND ANY ADDENDUMS THERETO, AND AS SHOWN ON THESE PLANS, SYMBOLS AND ABBREVIATIONS USED ARE SHOWN ON CALTRANS STANDARD PLANS.
3. THERE WILL BE NO INTERFERENCE WITH TRAFFIC SIGNALS OR CROSSWALKS.
4. CONES WILL BE 28" MINIMUM HEIGHT AND HAVE REFLECTORIZED SLEEVES FOR NIGHT WORK.
5. POLICE WILL DIRECT TRAFFIC IF NECESSARY.

TCP FOR: CURB YOUR ENTHUSIASM

LOCATION: FULL CLOSURE - NOBLE AVE
MAGNOLIA BLVD TO WEDDINGTON ST
SHERMAN OAKS, CALIFORNIA

CONTACT: ELISA SMITH
OFFICE# 213-763-9000
JESSE COLE
PH# 310-266-6905

JCL TRAFFIC SERVICES
(213) 622-9775
C31-CA Lic # 805357

DATE | REVISIONS

DRAFTER: MARIO MENJIVAR
SCALE: N.T.S.
FILM LA: ML

FINAL COPY

Permit #F001496669-A

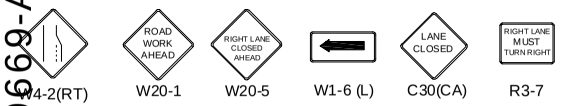

Ⓢ TRAFFIC SIGNAL

● TRAFFIC CONE

TYPE I W/ SIGN

FLASHING ARROW SIGN (FAS)

ALL TRAFFIC CONTROL WILL BE INSTALLED TO MEET OR EXCEED THE LATEST CA-MUTCD MINIMUM REQUIREMENTS

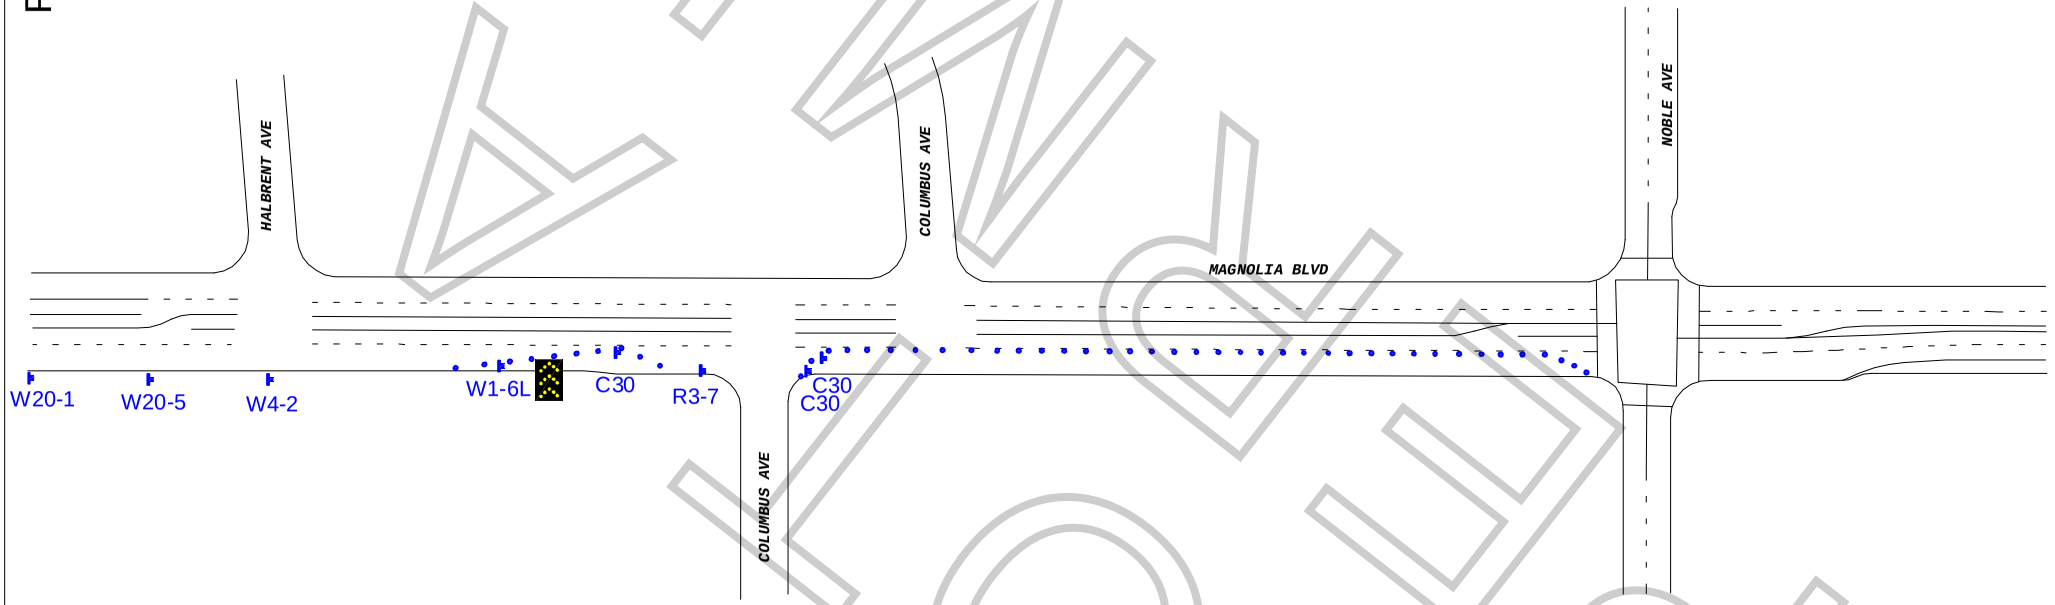

WORK ZONE TRAFFIC CONTROL PLAN
GENERAL NOTES

1. DATE/TIME: 3-22-19 FROM 10:00 HOURS TO 17:00 HOURS.

2. ALL SIGNING, STRIPING, AND TRAFFIC CONTROL DEVICES SHALL CONFORM TO THE (CURRENT) STATE OF CALIFORNIA DEPARTMENT OF TRANSPORTATION (CALTRANS) STANDARD PLANS AND STANDARD SPECIFICATIONS, CALIFORNIA MUTCD, AND ANY ADDENDUMS THERETO, AND AS SHOWN ON THESE PLANS, SYMBOLS AND ABBREVIATIONS USED ARE SHOWN ON CALTRANS STANDARD PLANS.
3. THERE WILL BE NO INTERFERENCE WITH TRAFFIC SIGNALS OR CROSSWALKS.
4. CONES WILL BE 28" MINIMUM HEIGHT AND HAVE REFLECTORIZED SLEEVES FOR NIGHT WORK.
5. POLICE WILL DIRECT TRAFFIC IF NECESSARY.

TCP FOR: CURB YOUR ENTHUSIASM

LOCATION: S/S CURB +1 - MAGNOLIA BLVD
COLUMBUS AVE TO NOBLE AVE
SHERMAN OAKS, CALIFORNIA

CONTACT: ELISA SMITH
OFFICE# 213-763-9000
JESSE COLE
PH# 310-266-6905

JCL TRAFFIC SERVICES
(213) 622-9775
C31-CA Lic # 805357

DATE	REVISIONS	
		DRAFTER: MARIO MENJIVAR
		SCALE: N.T.S.
		FILM LA: MELISSA LEVINE

FINAL VERSION